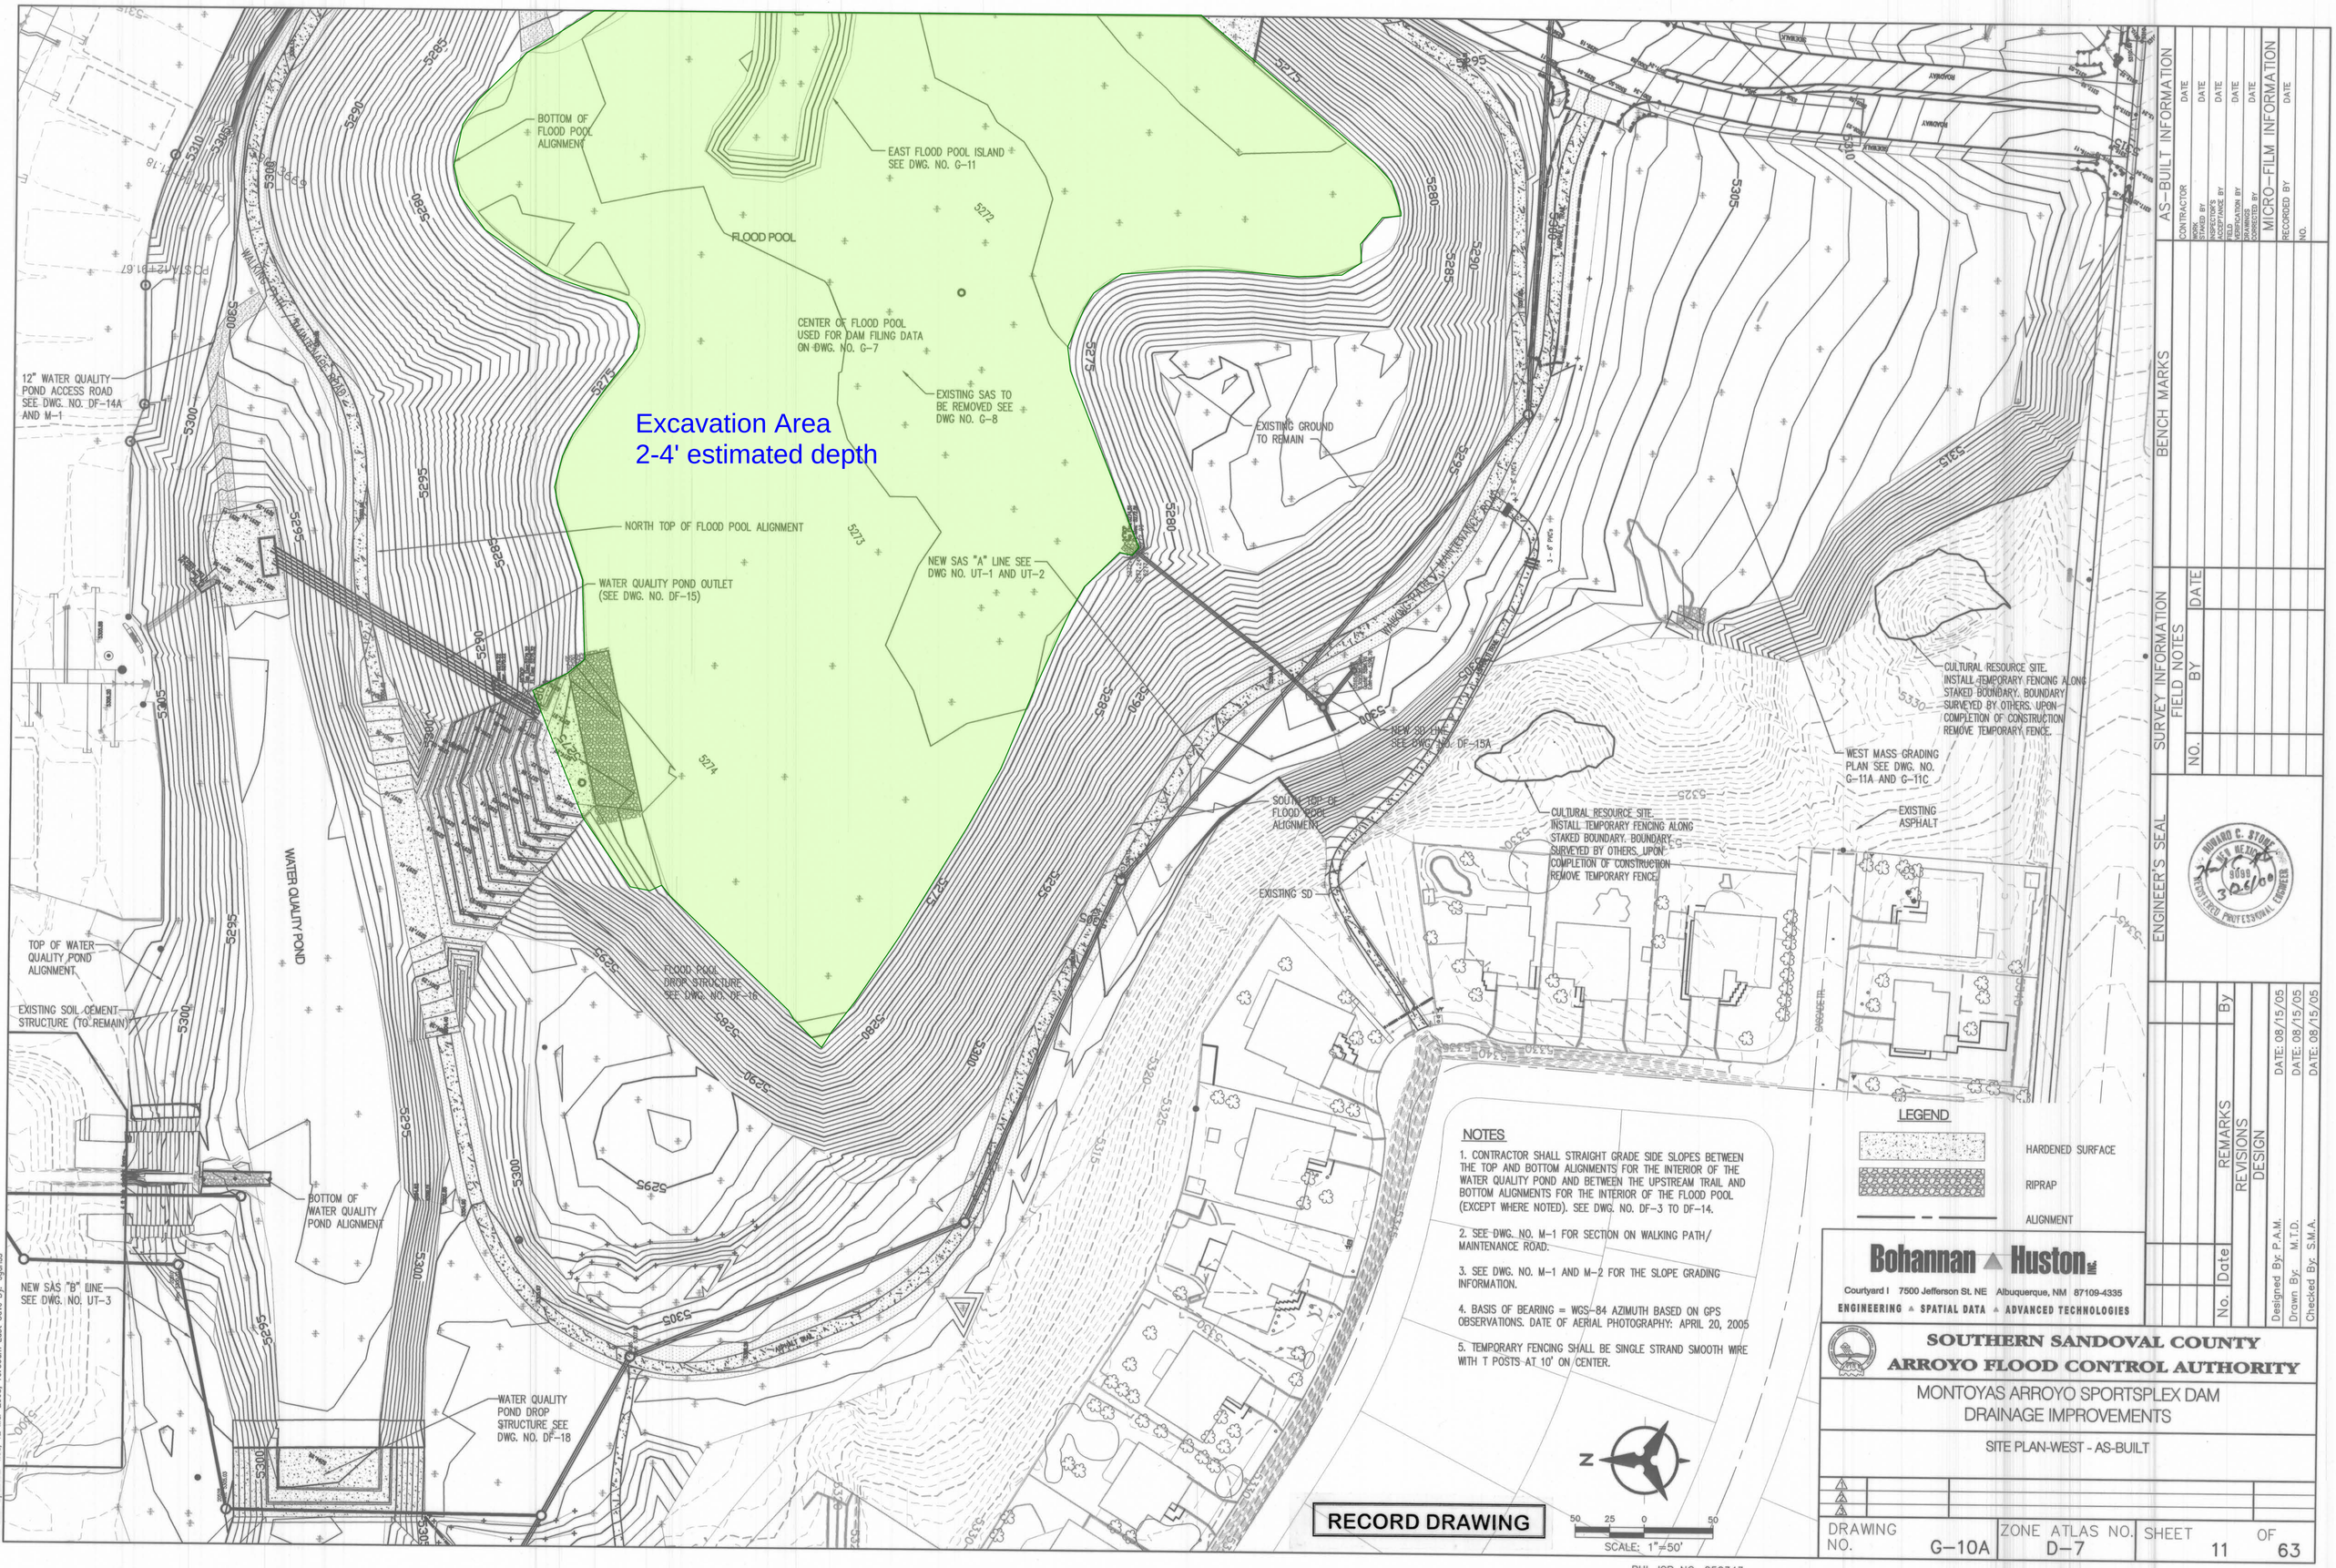



NOTES

1. CONTRACTOR SHALL STRAIGHT GRADE SIDE SLOPES BETWEEN THE TOP AND BOTTOM ALIGNMENTS FOR THE INTERIOR OF THE WATER QUALITY POND AND BETWEEN THE UPSTREAM TRAIL AND BOTTOM ALIGNMENTS FOR THE INTERIOR OF THE FLOOD POOL (EXCEPT WHERE NOTED). SEE DWG. NO. DF-3 TO DF-14.
2. SEE DWG. NO. M-1 FOR SECTION ON WALKING PATH/ MAINTENANCE ROAD.
3. SEE DWG. NO. M-1 AND M-2 FOR THE SLOPE GRADING INFORMATION.
4. BASIS OF BEARING = WGS-84 AZIMUTH BASED ON GPS OBSERVATIONS. DATE OF AERIAL PHOTOGRAPHY: APRIL 20, 2005
5. TEMPORARY FENCING SHALL BE SINGLE STRAND SMOOTH WIRE WITH T POSTS AT 10' ON CENTER.

**RECORD DRAWING**

AS-BUILT INFORMATION
CONTRACTOR — DATE
STAKED BY — DATE
INSPECTION & ACCEPTANCE BY — DATE
FIELD VERIFICATION BY — DATE
DRAWINGS BY — DATE
MICRO-FILM INFORMATION
RECORDED BY — DATE
NO.

BENCH MARKS

SURVEY INFORMATION
FIELD NOTES

| NO. | BY | DATE |
|---|---|---|

ENGINEER'S SEAL
DONALD C. STONE — NEW MEXICO — 8099 — 3/26/06 — REGISTERED PROFESSIONAL ENGINEER

| No. | Date | REMARKS | By |
|---|---|---|---|
| | | REVISIONS | |
| | | DESIGN | |

Designed By: P.A.M. DATE: 08/15/05
Drawn By: M.T.D. DATE: 08/15/05
Checked By: S.M.A. DATE: 08/15/05

Bohannan ▲ Huston Inc.
Courtyard I 7500 Jefferson St. NE Albuquerque, NM 87109-4335
ENGINEERING ▲ SPATIAL DATA ▲ ADVANCED TECHNOLOGIES

**SOUTHERN SANDOVAL COUNTY ARROYO FLOOD CONTROL AUTHORITY**

MONTOYAS ARROYO SPORTSPLEX DAM DRAINAGE IMPROVEMENTS

SITE PLAN-WEST - AS-BUILT

| DRAWING NO. | ZONE ATLAS NO. | SHEET | OF |
|---|---|---|---|
| G-10A | D-7 | 11 | 63 |

BHI JOB NO. 050343

Date: 08.11.05




## NOTES

1. CONTRACTOR SHALL STRAIGHT GRADE SIDE SLOPES BETWEEN THE TOP AND BOTTOM ALIGNMENTS FOR THE INTERIOR OF THE WATER QUALITY POND AND BETWEEN THE UPSTREAM TRAIL AND BOTTOM ALIGNMENTS FOR THE INTERIOR OF THE FLOOD POOL (EXCEPT WHERE NOTED). SEE DWG. NO. DF-3 TO DF-14.

2. SEE DWG. NO. M-1 FOR SECTION ON WALKING PATH/ MAINTENANCE ROAD.

3. SEE DWG. NO. M-1 AND M-2 FOR THE SLOPE GRADING INFORMATION.

4. BASIS OF BEARING = WGS-84 AZIMUTH BASED ON GPS OBSERVATIONS. DATE OF AERIAL PHOTOGRAPHY: APRIL 20, 2005

LEGEND

- HARDENED SURFACE
- RIPRAP
- GRAVEL MULCH
- ALIGNMENT

**RECORD DRAWING**

AS-BUILT INFORMATION

| | DATE |
|---|---|
| CONTRACTOR | |
| WORK STAKED BY | DATE |
| INSPECTOR'S ACCEPTANCE BY | DATE |
| AS-BUILT VERIFICATION BY | DATE |
| DRAWINGS CORRECTED BY | DATE |
| RECORDED BY | DATE |

BENCH MARKS

SURVEY INFORMATION

FIELD NOTES

| NO. | BY | DATE |
|---|---|---|
| | | |

ENGINEER'S SEAL

HOWARD C. STONE
NEW MEXICO
9098
REGISTERED PROFESSIONAL ENGINEER

| No. | Date | REMARKS | By |
|---|---|---|---|
| | | REVISIONS | |
| | | DESIGN | DATE: 08/15/05 |
| | | Designed By: P.A.M. | DATE: 08/15/05 |
| | | Drawn By: M.T.D. | DATE: 08/15/05 |
| | | Checked By: S.M.A. | |

Bohannan ▲ Huston INC.

Courtyard I 7500 Jefferson St. NE Albuquerque, NM 87109-4335

ENGINEERING ▲ SPATIAL DATA ▲ ADVANCED TECHNOLOGIES

**SOUTHERN SANDOVAL COUNTY ARROYO FLOOD CONTROL AUTHORITY**

MONTOYAS ARROYO SPORTSPLEX DAM DRAINAGE IMPROVEMENTS

SITE PLAN-EAST - AS-BUILT


| DRAWING NO. | ZONE ATLAS NO. | SHEET | OF |
|---|---|---|---|
| G-10B | D-7 | 12 | 63 |

BHI JOB NO. 050343

Date: 08.11.05

Thu, 13 Mar 2008 - 8:29:20am, Plotted by: rstone
File Last Updated: Wed, 12 Mar 2008, 5:31pm Last Save By: sgries

# Stockpile Location & Proposed Haul Route

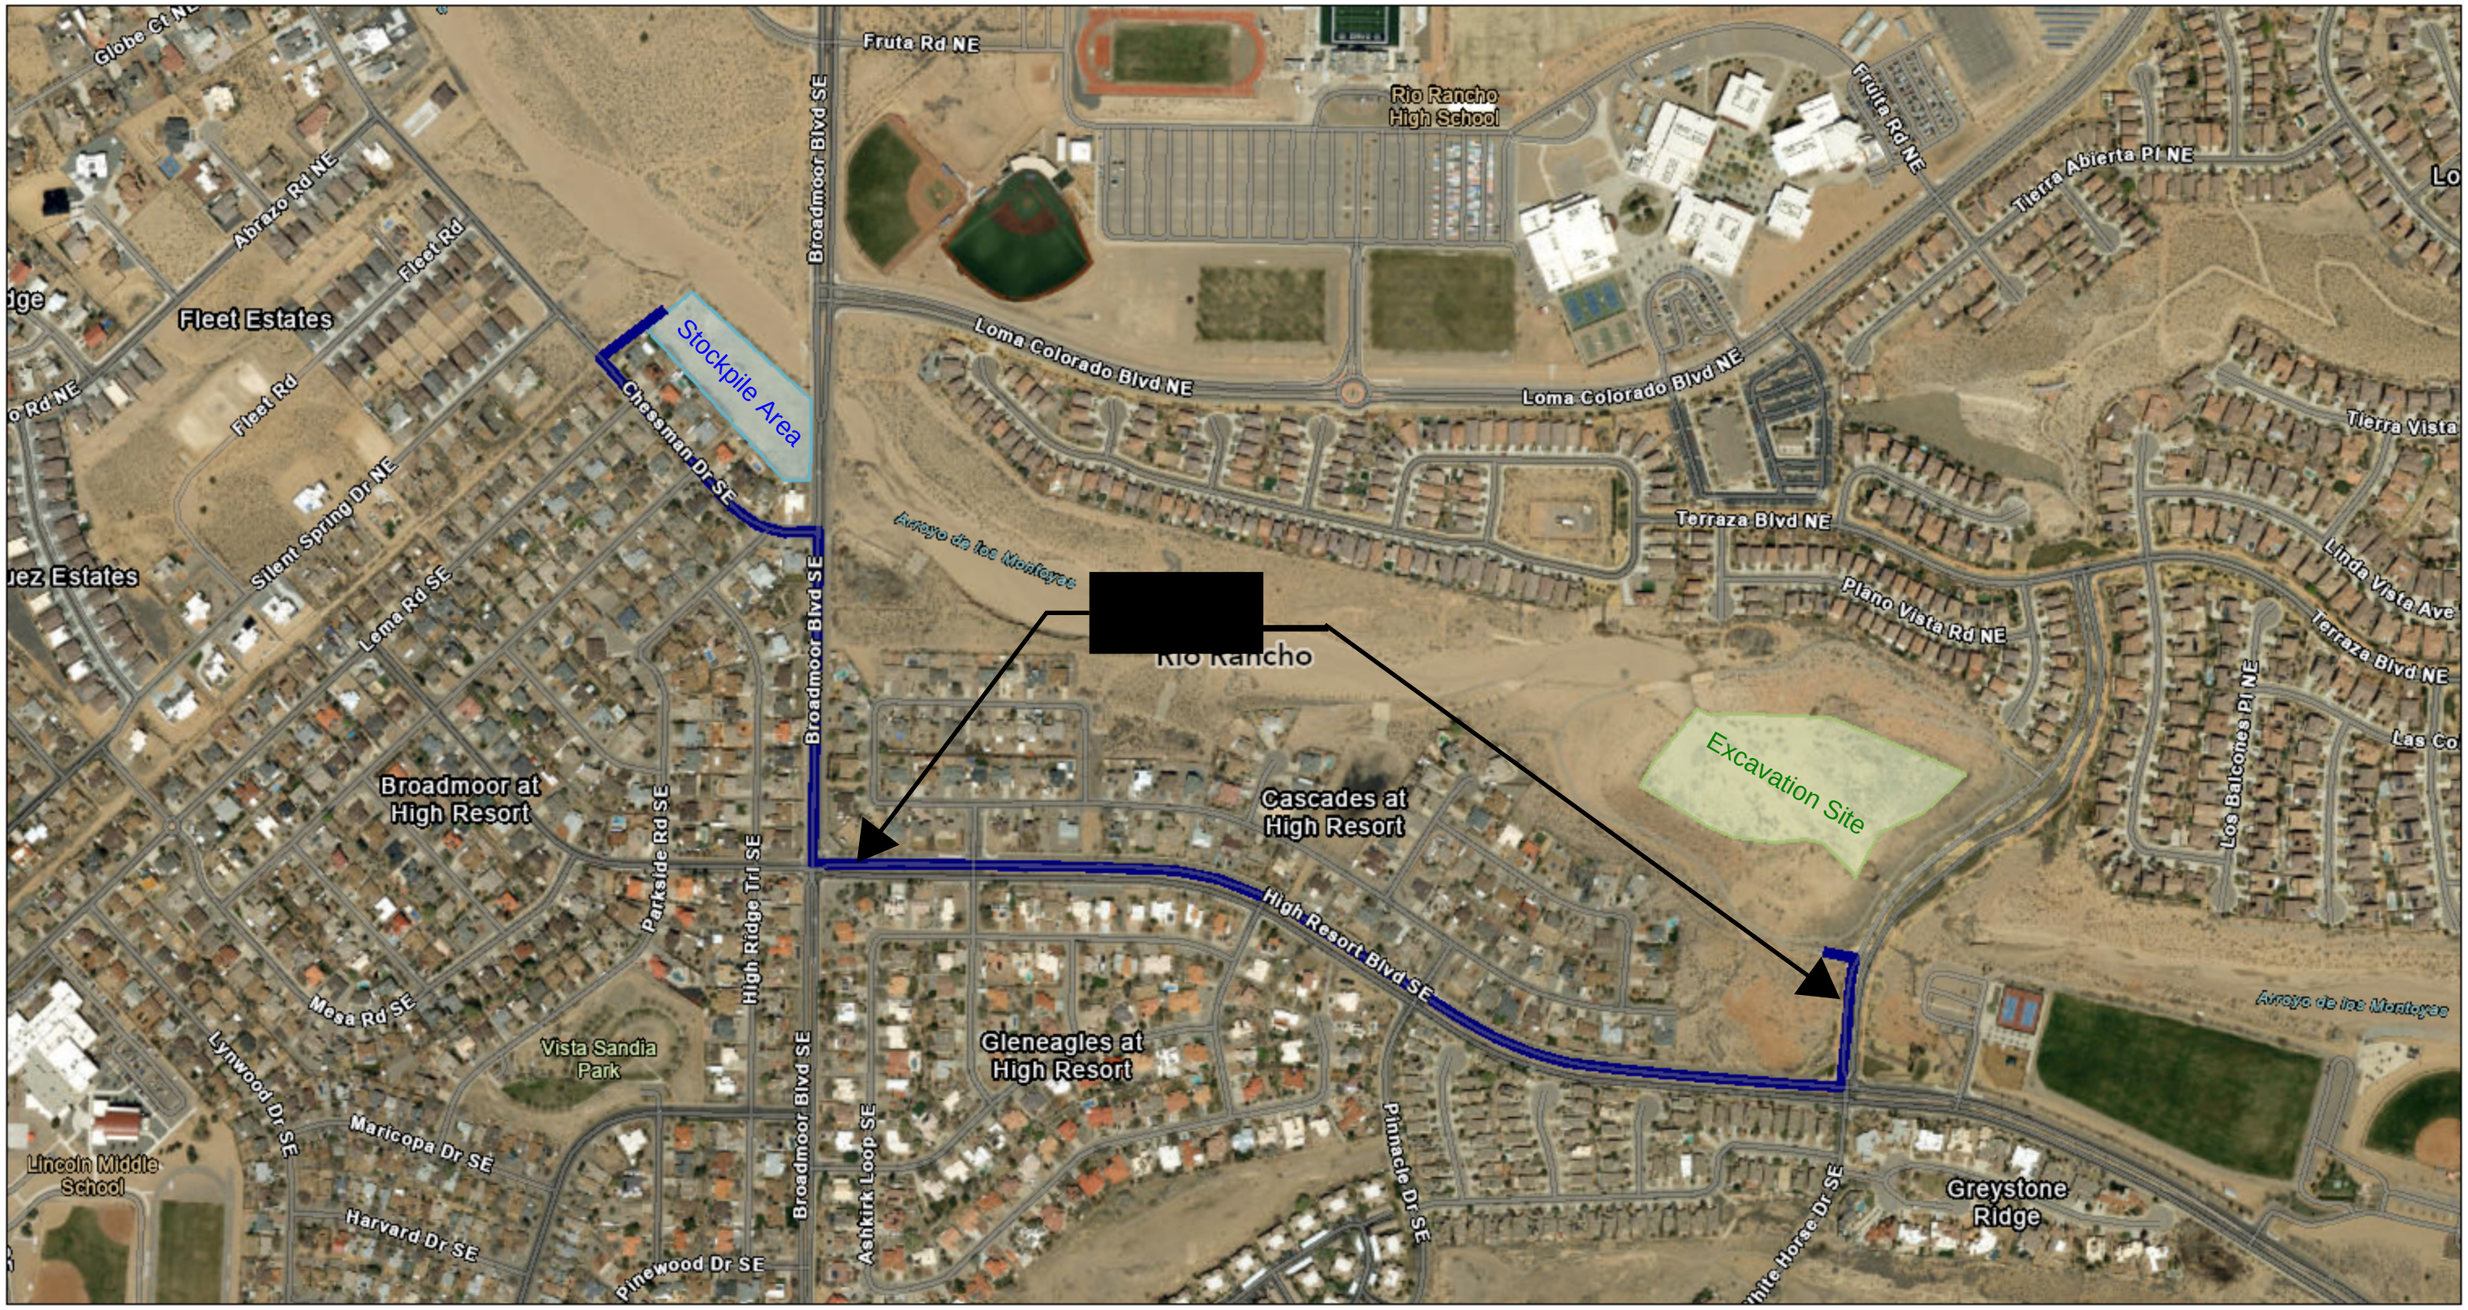


11/16/2026, 3:49:43 PM

- New Mexico Incorporated Places
- World Imagery
- Low Resolution 15m Imagery
- High Resolution 60cm Imagery
- High Resolution 30cm Imagery
- Citations

Figure 1

1:7,160

0 0.05 0.1 0.2 mi

0 0.1 0.2 0.4 km

Sources: Esri, TomTom, Garmin, FAO, NOAA, USGS, © OpenStreetMap contributors, and the GIS User Community, MRCOG-NM,BHI,BernCo GIS, Vantor